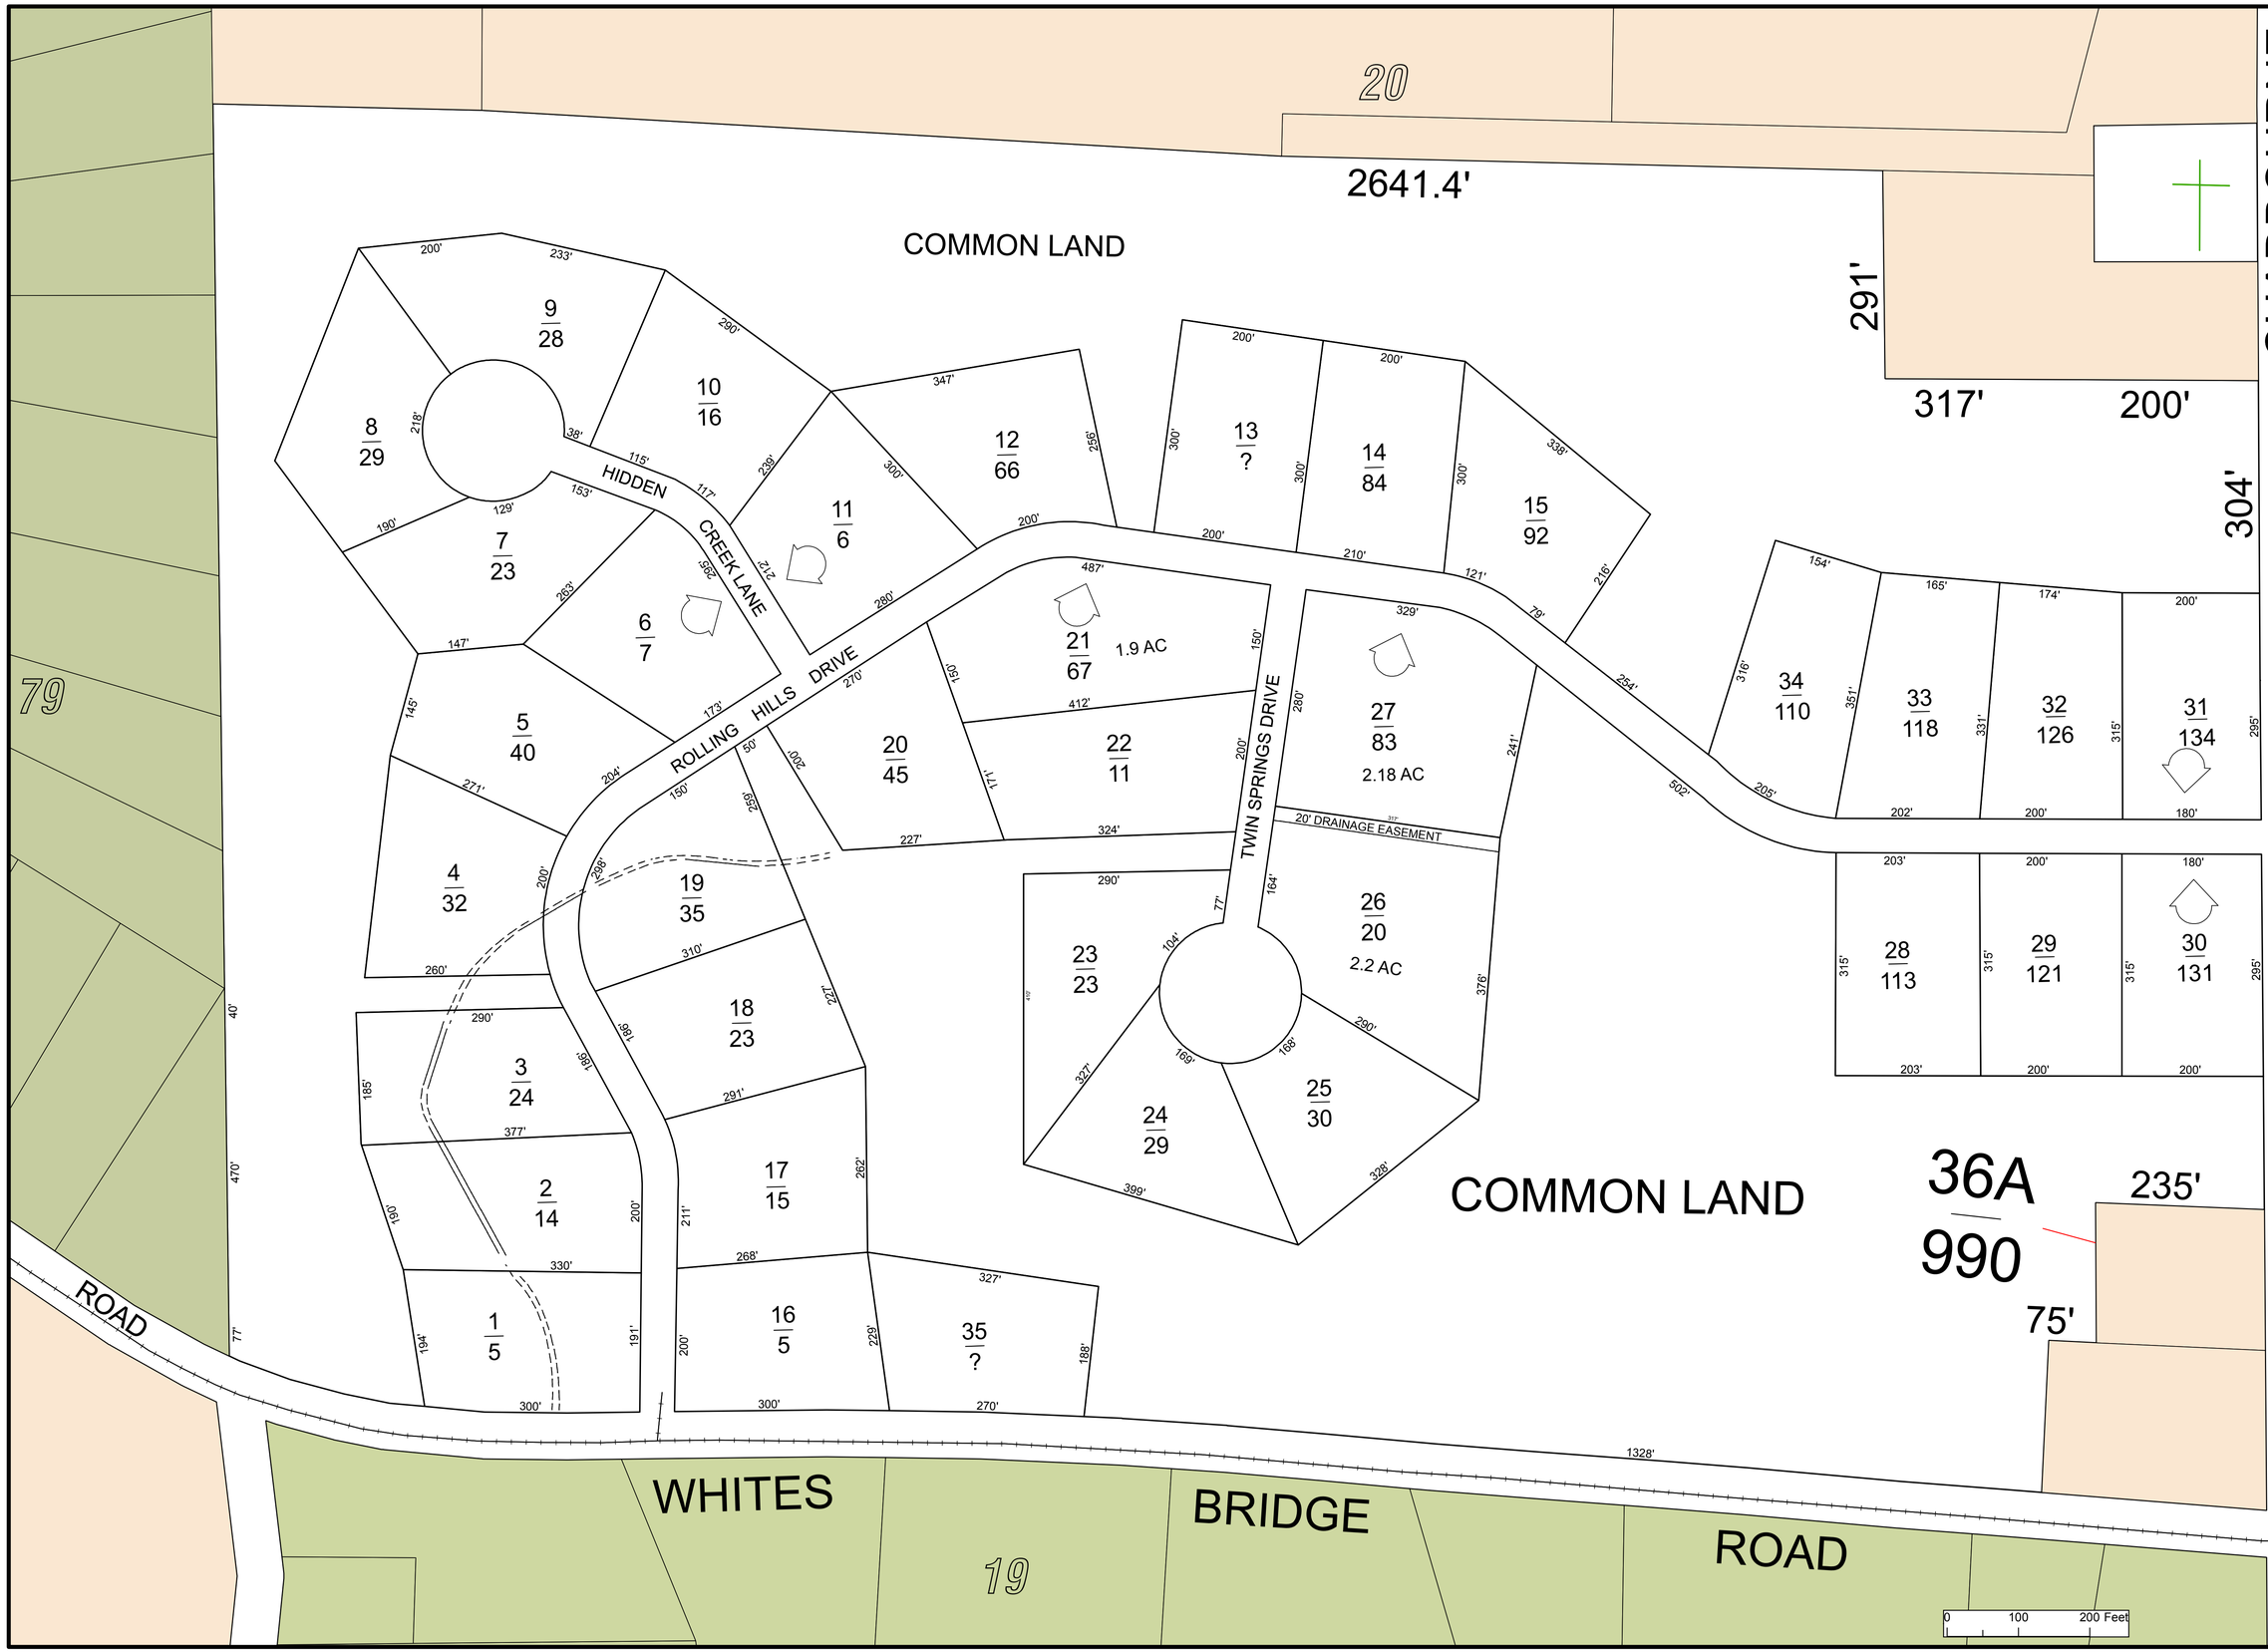
20
2641.4'
COMMON LAND
291'
317'
200'
CHADBOURNE
304'
HIDDEN CREEK LANE
ROLLING HILLS DRIVE
TWIN SPRINGS DRIVE
20' DRAINAGE EASEMENT
1.9 AC
2.18 AC
2.2 AC
COMMON LAND
36A
990
235'
75'
79
40'
470'
77'
ROAD
WHITES
BRIDGE
ROAD
19
1328'
0 100 200 Feet
PROPERTY MAPS
TOWN OF STANDISH, MAINE
James H. Thomas
gisSolutions of Maine
Cumberland, Maine
jht@maine.rr.com
Revised to April 1st
These maps are intended to be used for the purpose of Property Tax Assessments and should not be used for conveyances.
Scale: 1 inch = 100
Hooks
Matchline
ROW
Streams
TownBoundary
Shore
Subject Map
Bordering Map
Bordering Map
Bordering Map
Bordering Map
2015
MAP: 74